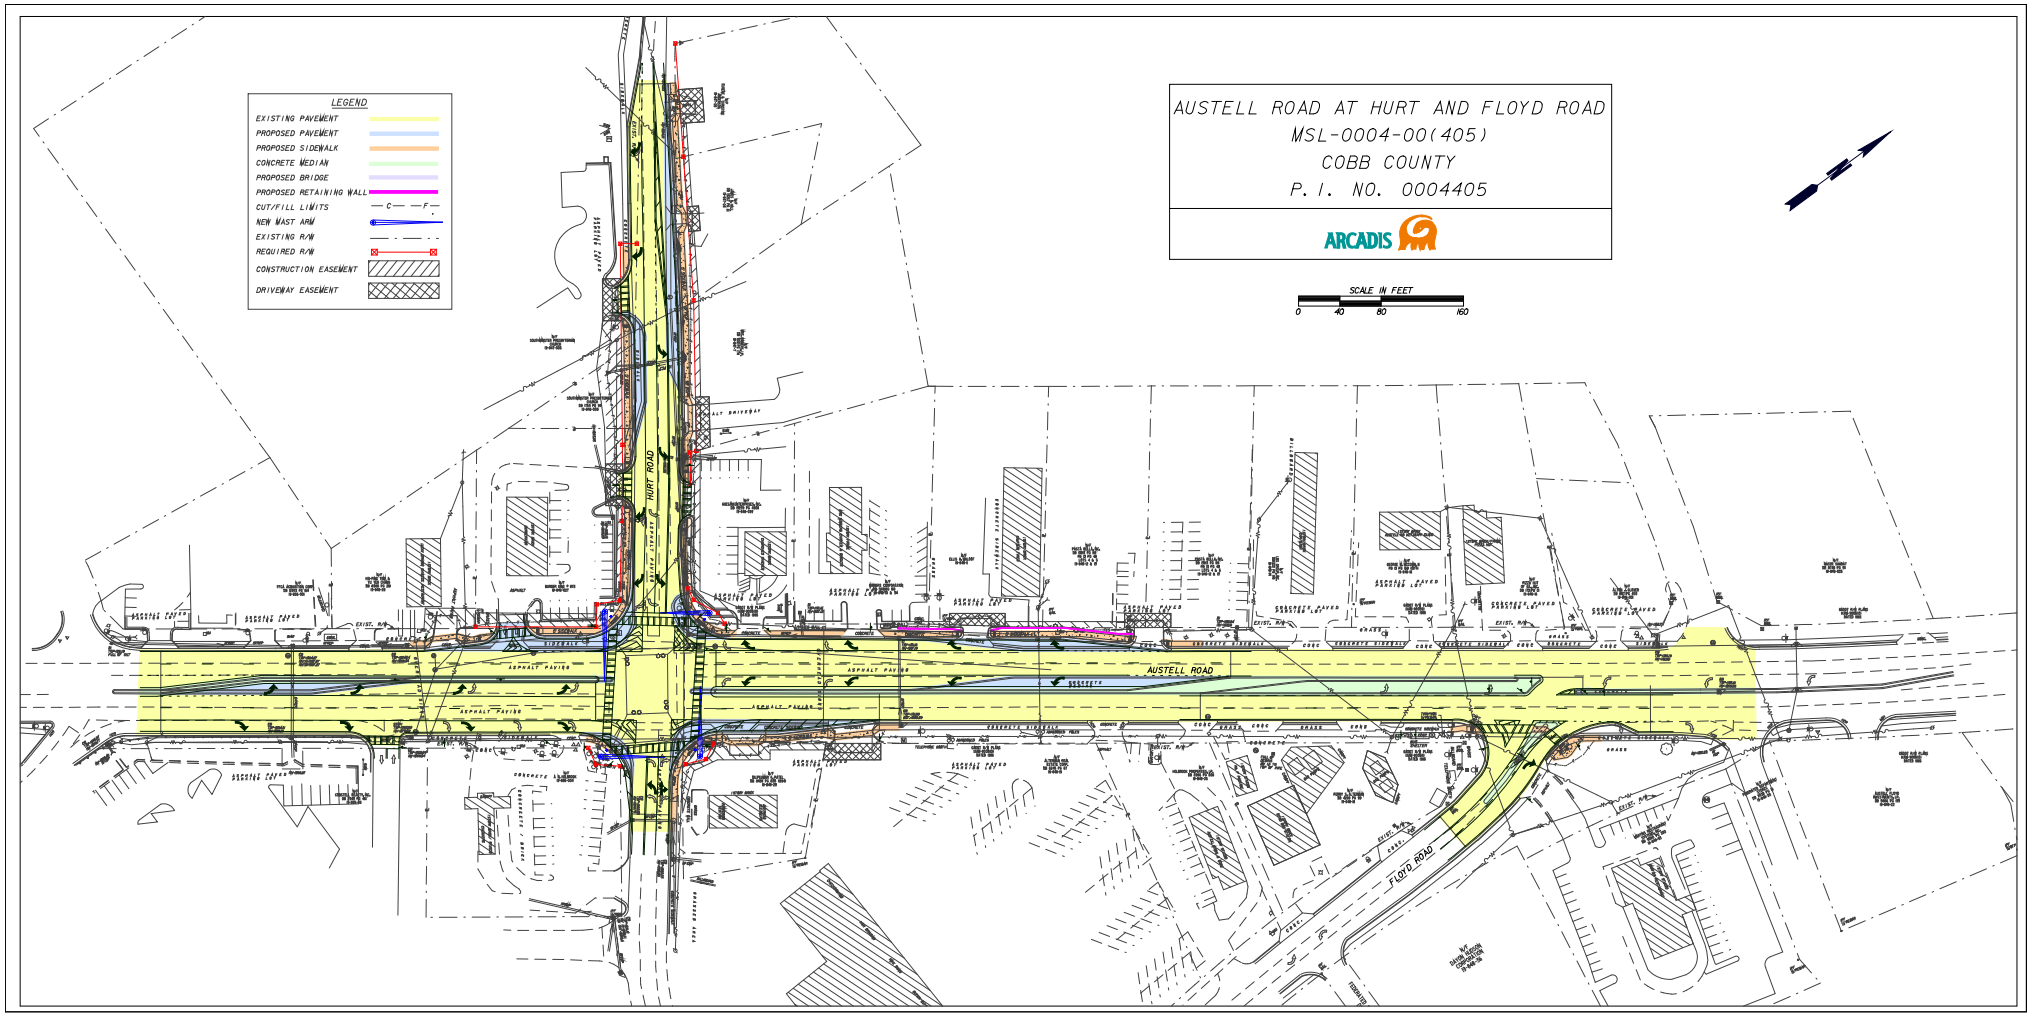
LEGEND
EXISTING PAVEMENT
PROPOSED PAVEMENT
PROPOSED SIDEWALK
CONCRETE MEDIAN
PROPOSED BRIDGE
PROPOSED RETAINING WALL
CUT/FILL LIMITS
NEW MAST ARM
EXISTING R/W
REQUIRED R/W
CONSTRUCTION EASEMENT
DRIVEWAY EASEMENT
AUSTELL ROAD AT HURT AND FLOYD ROAD
MSL-0004-00(405)
COBB COUNTY
P. I. NO. 0004405
ARCADIS
SCALE IN FEET
0 40 80 160
HURT ROAD
AUSTELL ROAD
FLOYD ROAD