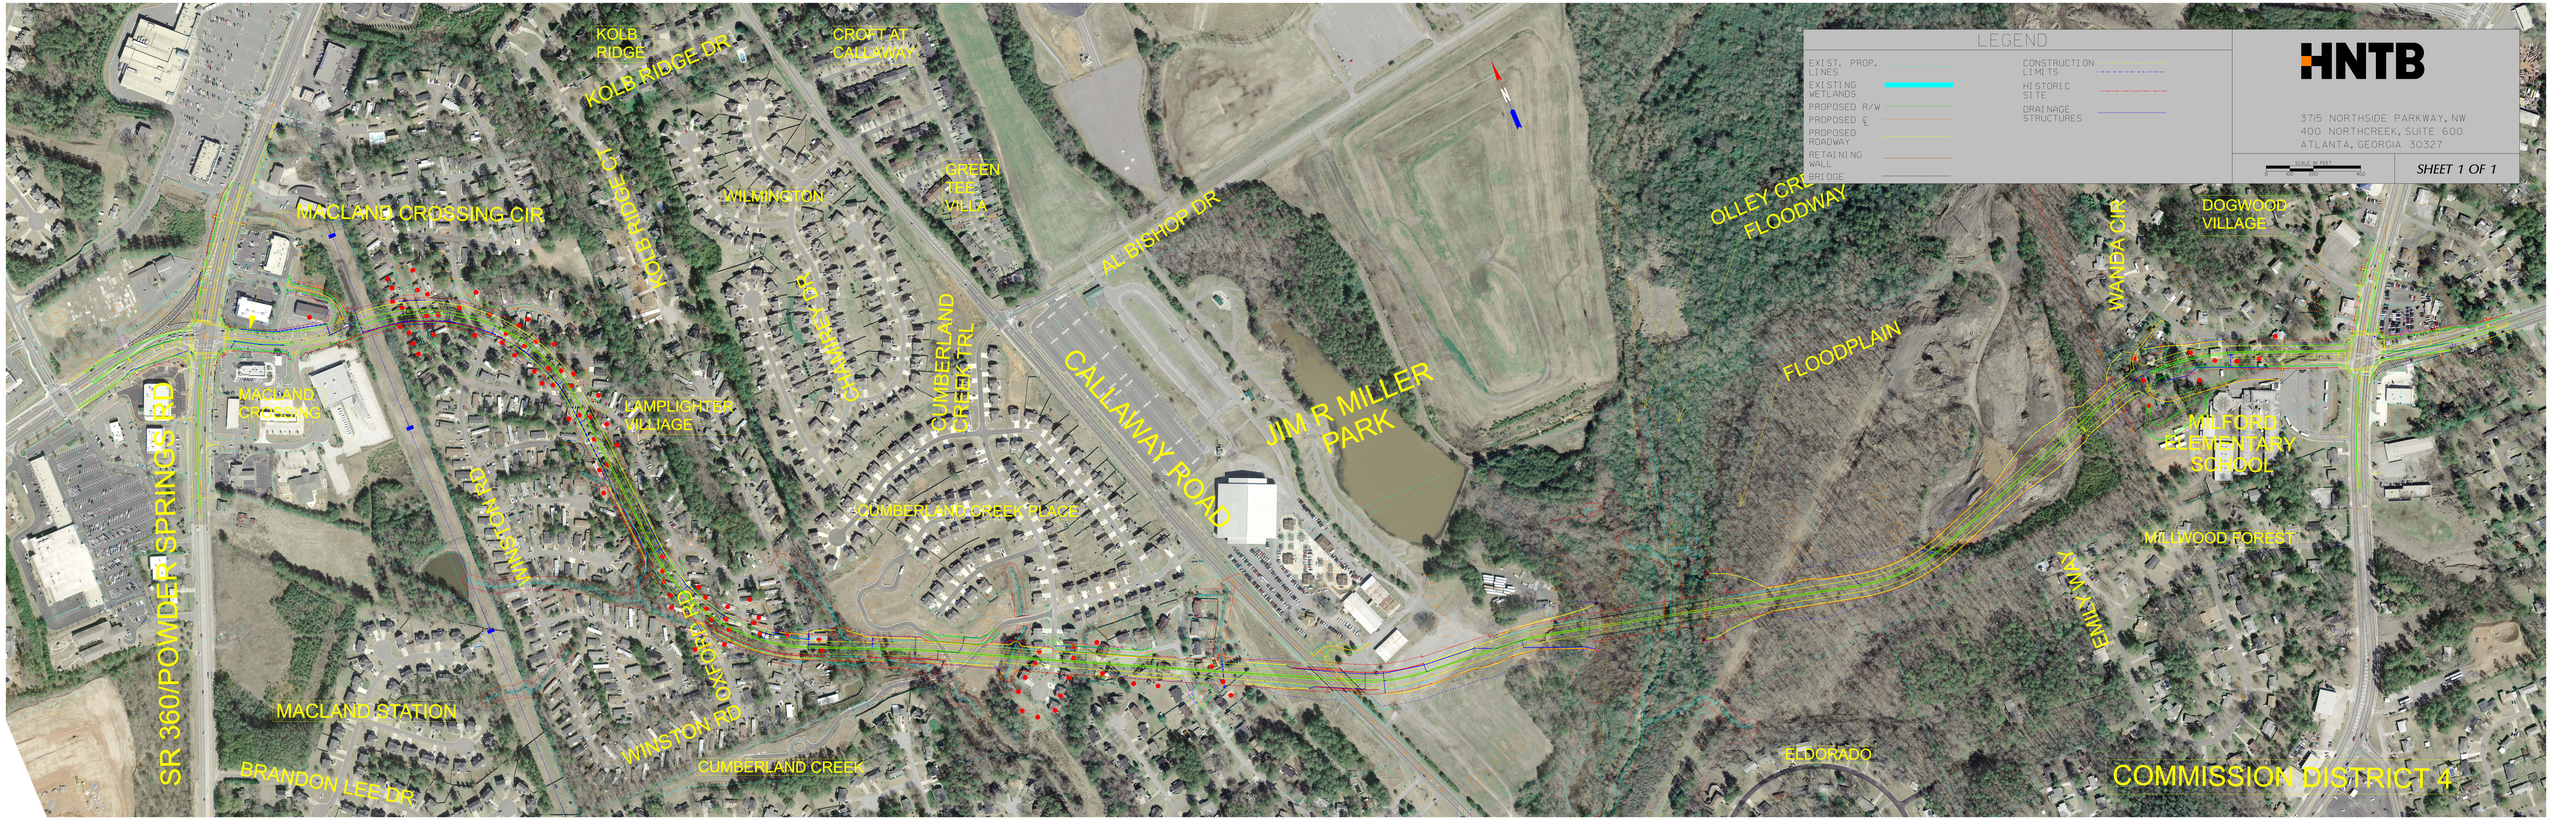
LEGEND
EXIST. PROP. LINES
EXISTING WETLANDS
PROPOSED R/W
PROPOSED ℄
PROPOSED ROADWAY
RETAINING WALL
BRIDGE
CONSTRUCTION LIMITS
HISTORIC SITE
DRAINAGE STRUCTURES
HNTB
3715 NORTHSIDE PARKWAY, NW
400 NORTHCREEK, SUITE 600
ATLANTA, GEORGIA 30327
SHEET 1 OF 1
KOLB RIDGE
KOLB RIDGE DR
CROFT AT CALLAWAY
GREEN TEE VILLA
WILMINGTON
MACLAND CROSSING CIR
KOLB RIDGE CT
AL BISHOP DR
OLLEY CREEK FLOODWAY
DOGWOOD VILLAGE
WANDA CIR
CHAMPEY DR
CUMBERLAND CREEK TRL
CALLAWAY ROAD
JIM R MILLER PARK
FLOODPLAIN
MACLAND CROSSING
LAMPLIGHTER VILLIAGE
MILFORD ELEMENTARY SCHOOL
WINSTON RD
CUMBERLAND CREEK PLACE
MILLWOOD FOREST
EMILY WAY
SR 360/POWDER SPRINGS RD
OXFORD RD
MACLAND STATION
WINSTON RD
CUMBERLAND CREEK
BRANDON LEE DR
ELDORADO
COMMISSION DISTRICT 4