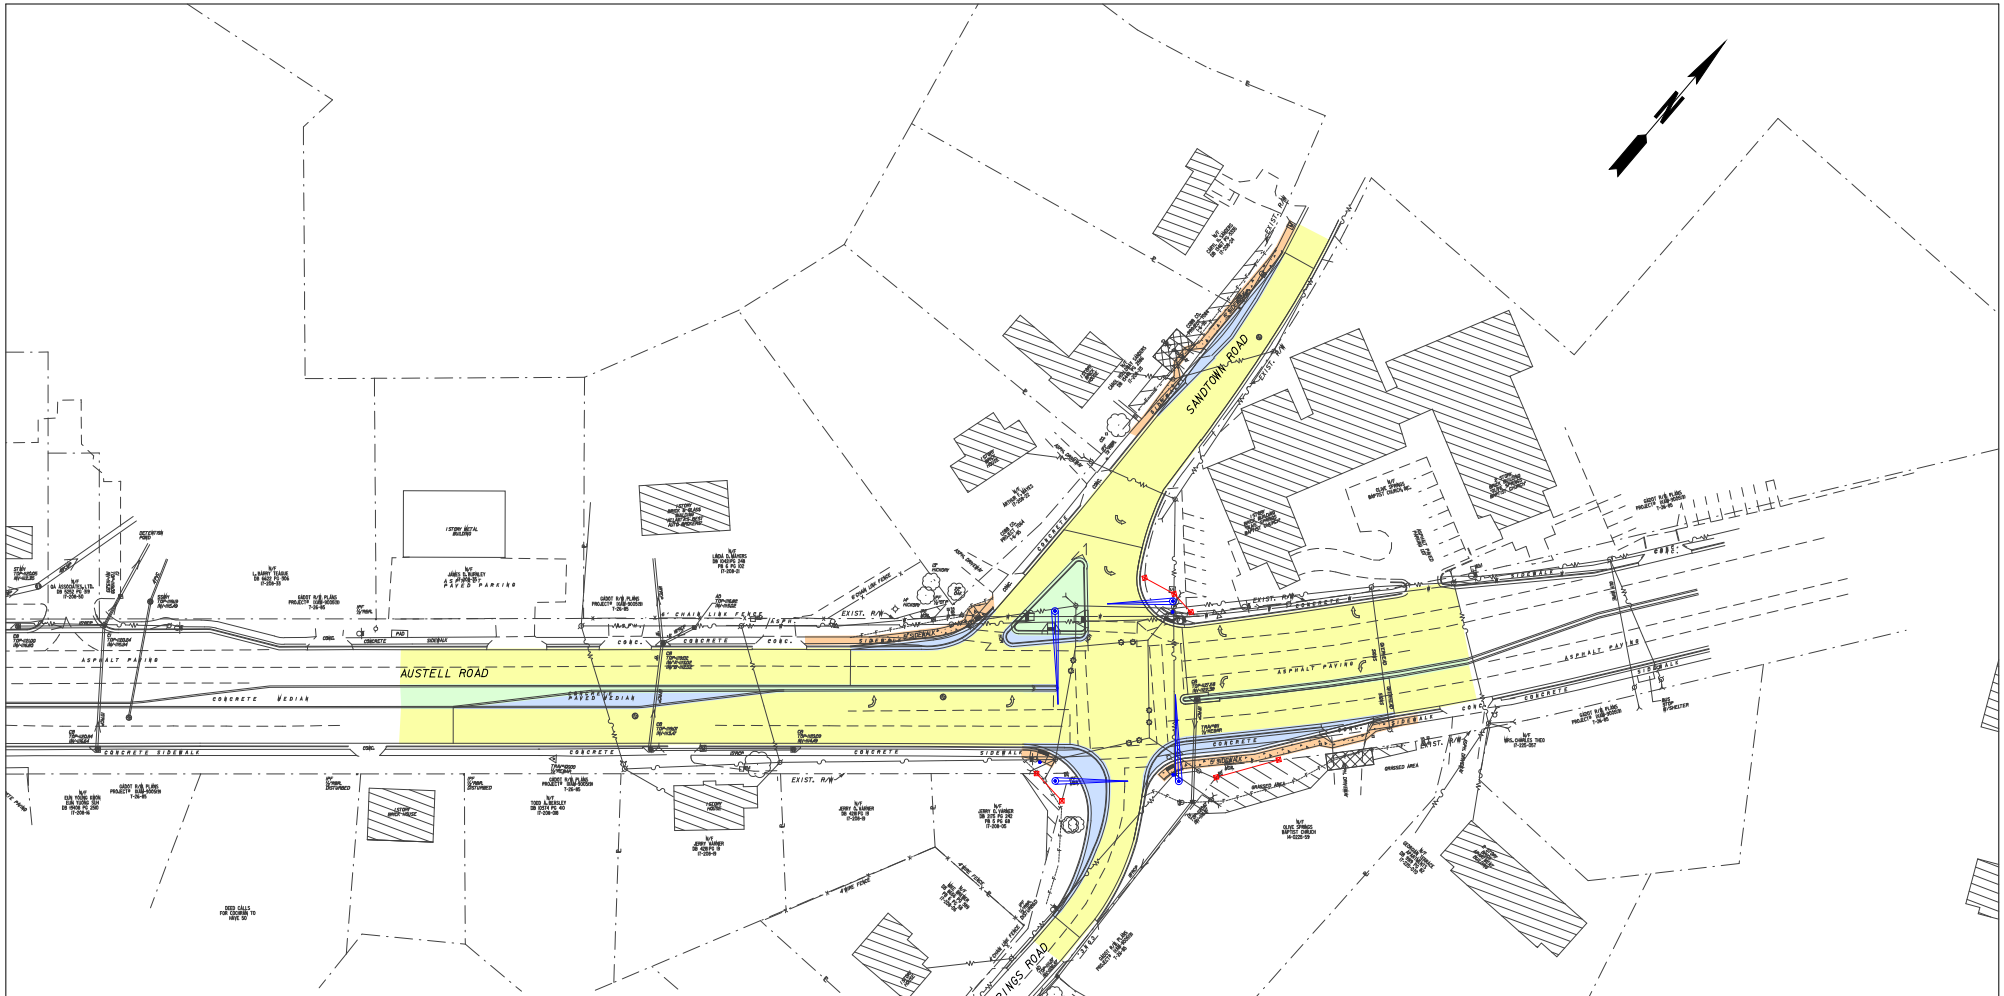

AUSTELL ROAD AT SANDTOWN ROAD/OLIVE SPRINGS ROAD

MSL-0004-00(405)

COBB COUNTY

P. I. NO. 0004405

ARCADIS

SCALE IN FEET

0 40 80 160

LEGEND

- EXISTING PAVEMENT
- PROPOSED PAVEMENT
- PROPOSED SIDEWALK
- CONCRETE MEDIAN
- PROPOSED BRIDGE
- PROPOSED RETAINING WALL
- CUT/FILL LIMITS — C — — F —
- NEW MAST ARM
- EXISTING R/W
- REQUIRED R/W
- CONSTRUCTION EASEMENT
- DRIVEWAY EASEMENT