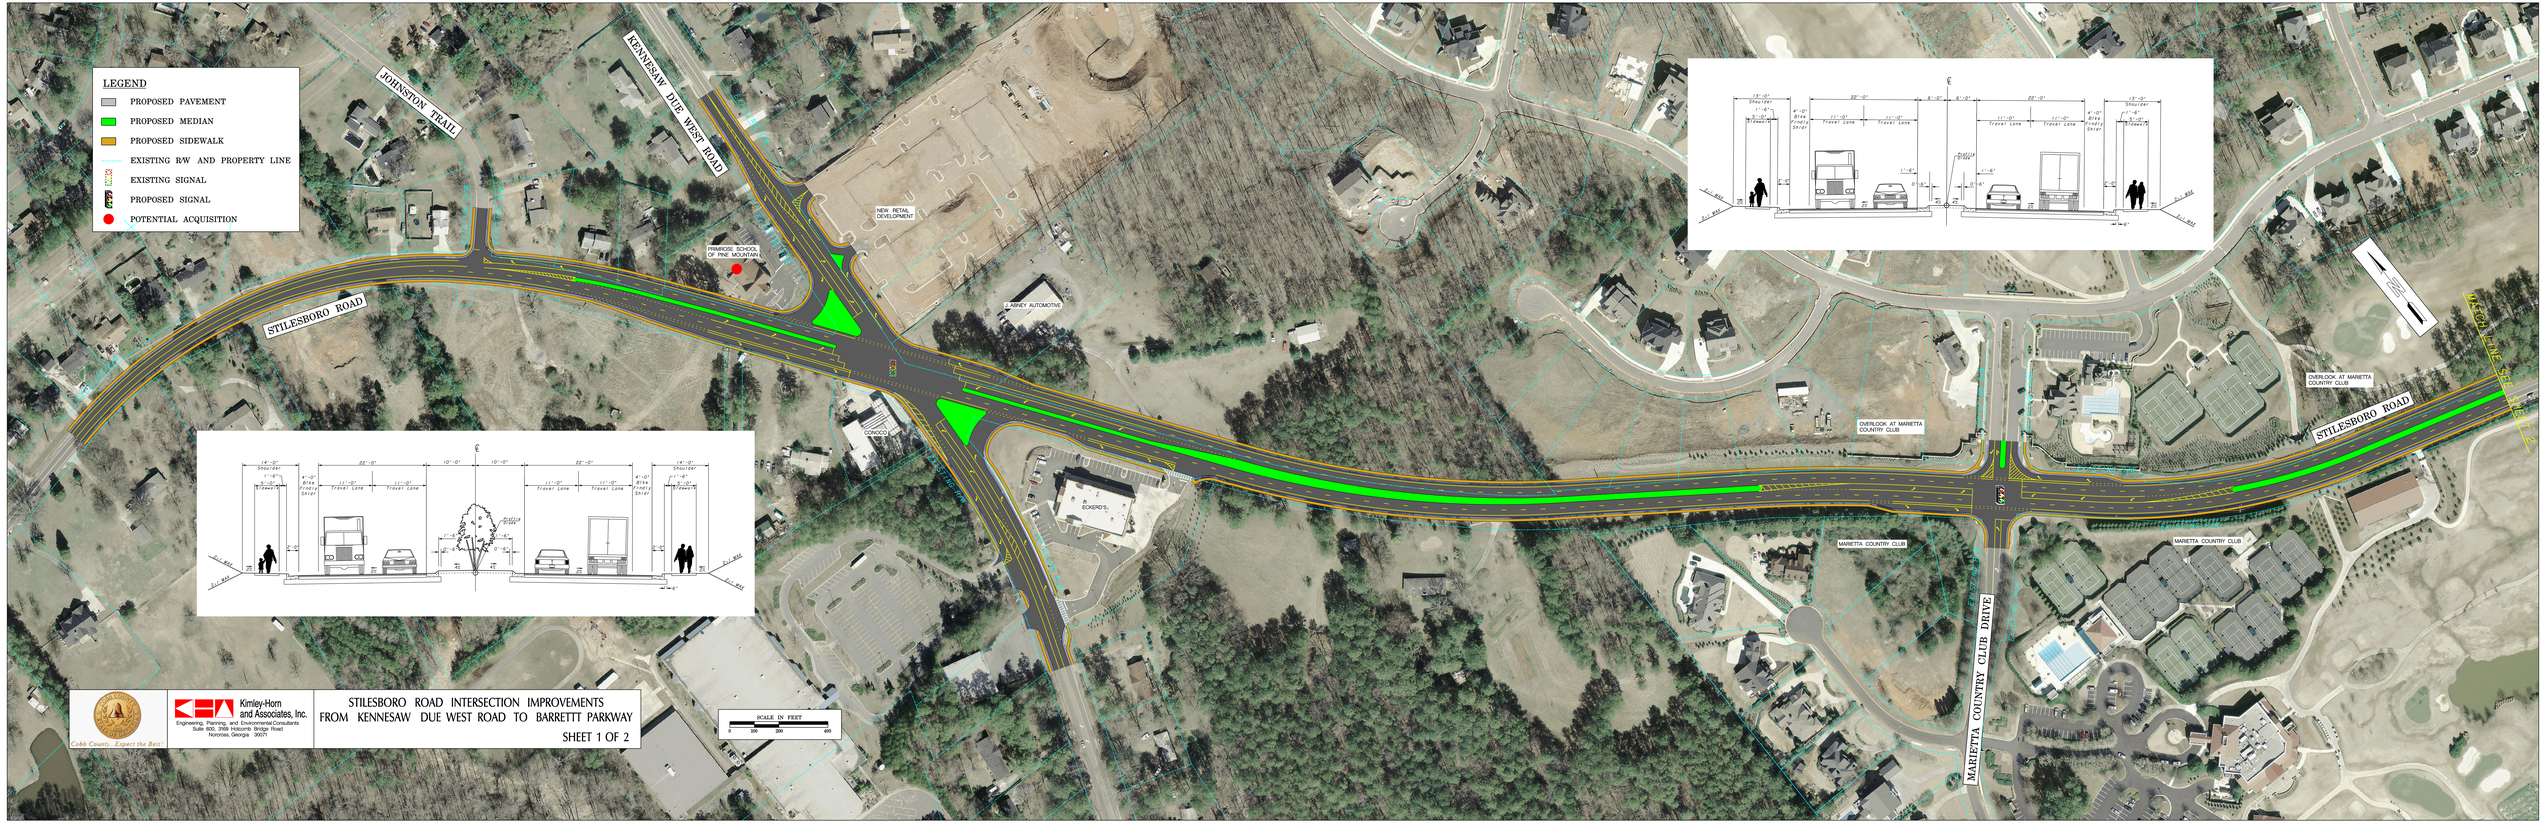
LEGEND
PROPOSED PAVEMENT
PROPOSED MEDIAN
PROPOSED SIDEWALK
EXISTING R/W AND PROPERTY LINE
EXISTING SIGNAL
PROPOSED SIGNAL
POTENTIAL ACQUISITION
JOHNSTON TRAIL
KENNESAW DUE WEST ROAD
STILESBORO ROAD
PRIMROSE SCHOOL OF PINE MOUNTAIN
NEW RETAIL DEVELOPMENT
B. ABNEY AUTOMOTIVE
CONOCO
ECKERD'S
OVERLOOK AT MARIETTA COUNTRY CLUB
MARIETTA COUNTRY CLUB
MARIETTA COUNTRY CLUB DRIVE
STILESBORO ROAD
SCALE IN FEET
0 100 200 400
Cobb County...Expect the Best!
Kimley-Horn and Associates, Inc.
Engineering, Planning, and Environmental Consultants
Suite 600, 3169 Holcomb Bridge Road
Norcross, Georgia 30071
STILESBORO ROAD INTERSECTION IMPROVEMENTS
FROM KENNESAW DUE WEST ROAD TO BARRETTT PARKWAY
SHEET 1 OF 2