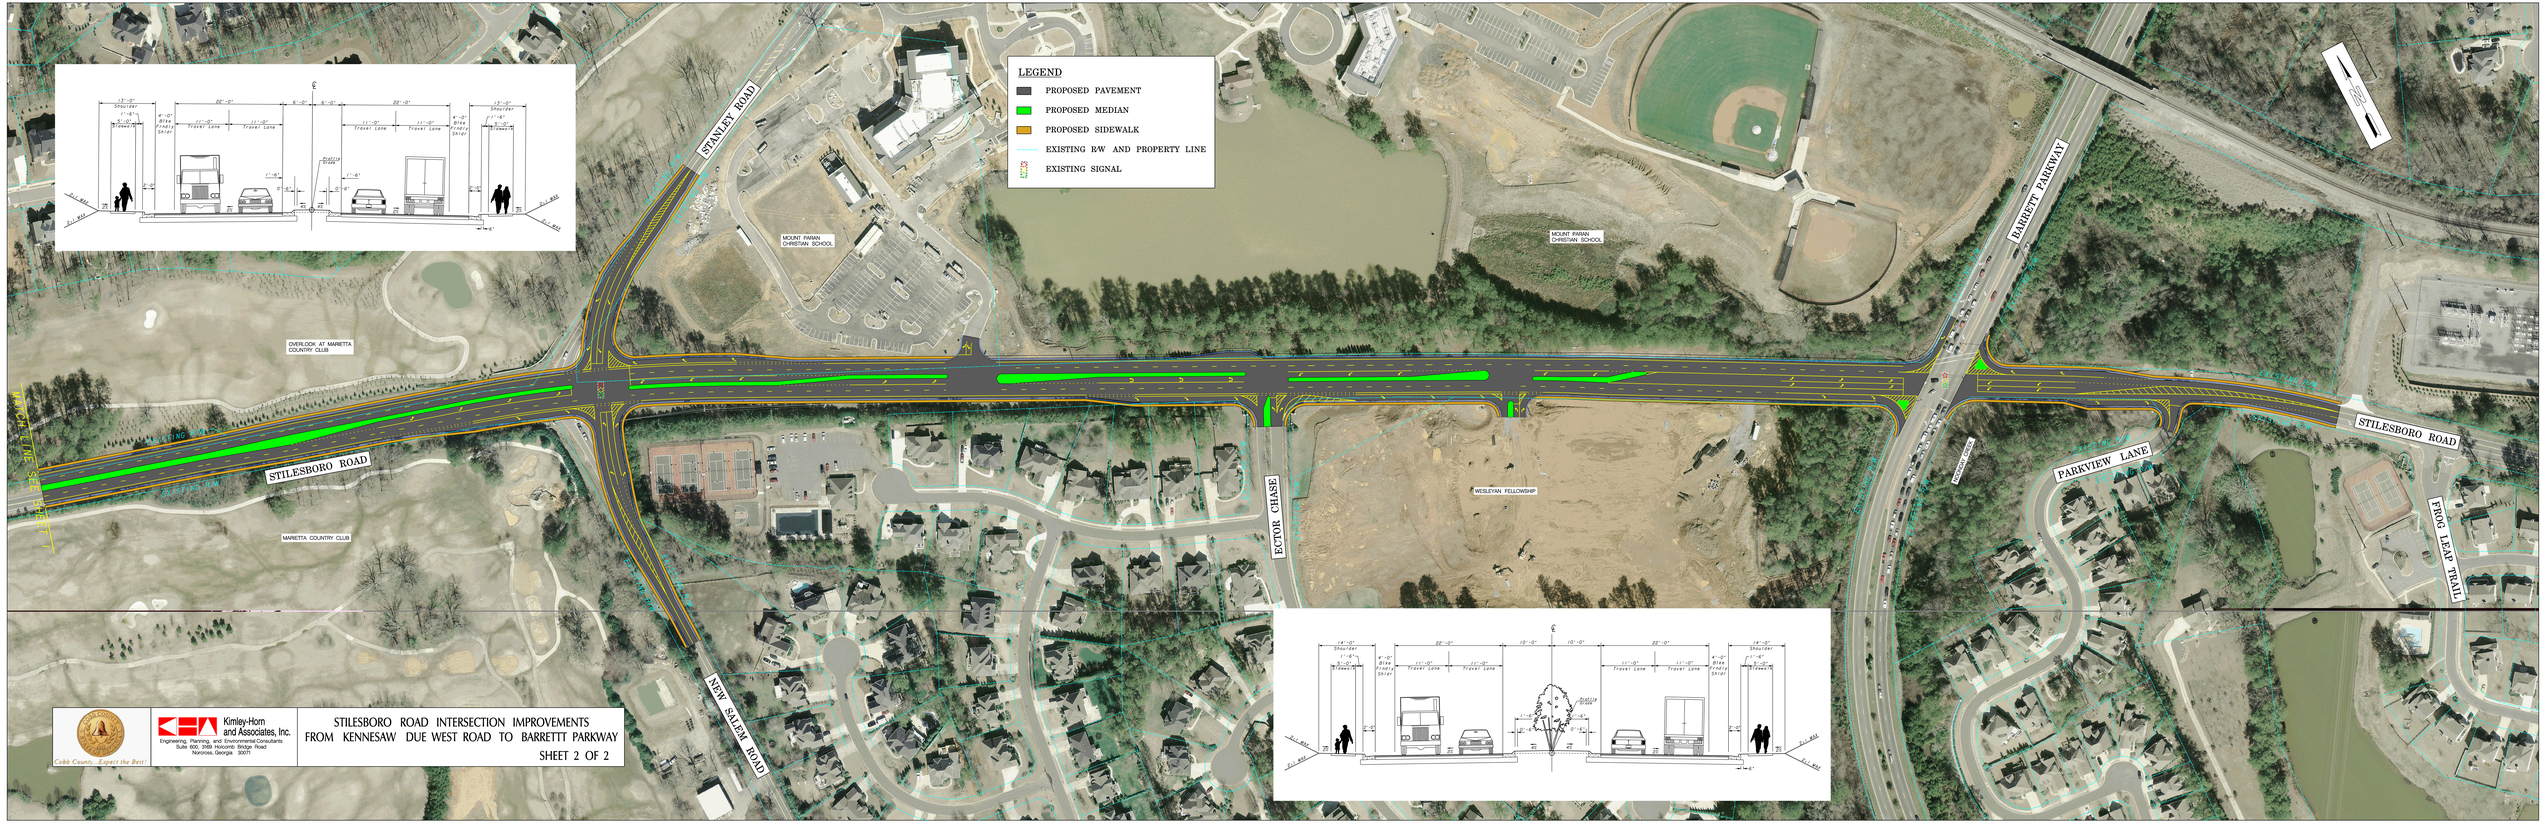
LEGEND
PROPOSED PAVEMENT
PROPOSED MEDIAN
PROPOSED SIDEWALK
EXISTING R/W AND PROPERTY LINE
EXISTING SIGNAL
STANLEY ROAD
MOUNT PAWAN CHRISTIAN SCHOOL
OVERLOOK AT MARIETTA COUNTRY CLUB
STILESBORO ROAD
MARIETTA COUNTRY CLUB
ECTOR CHASE
WESLEYAN FELLOWSHIP
BARRETT PARKWAY
PARKVIEW LANE
FROG LEAP TRAIL
NEW SALEM ROAD
Cobb County... Expect the Best!
Kimley-Horn and Associates, Inc.
Engineering, Planning, and Environmental Consultants
Suite 600, 2169 Holcomb Bridge Road
Norcross, Georgia 30071
STILESBORO ROAD INTERSECTION IMPROVEMENTS
FROM KENNESAW DUE WEST ROAD TO BARRETTT PARKWAY
SHEET 2 OF 2